


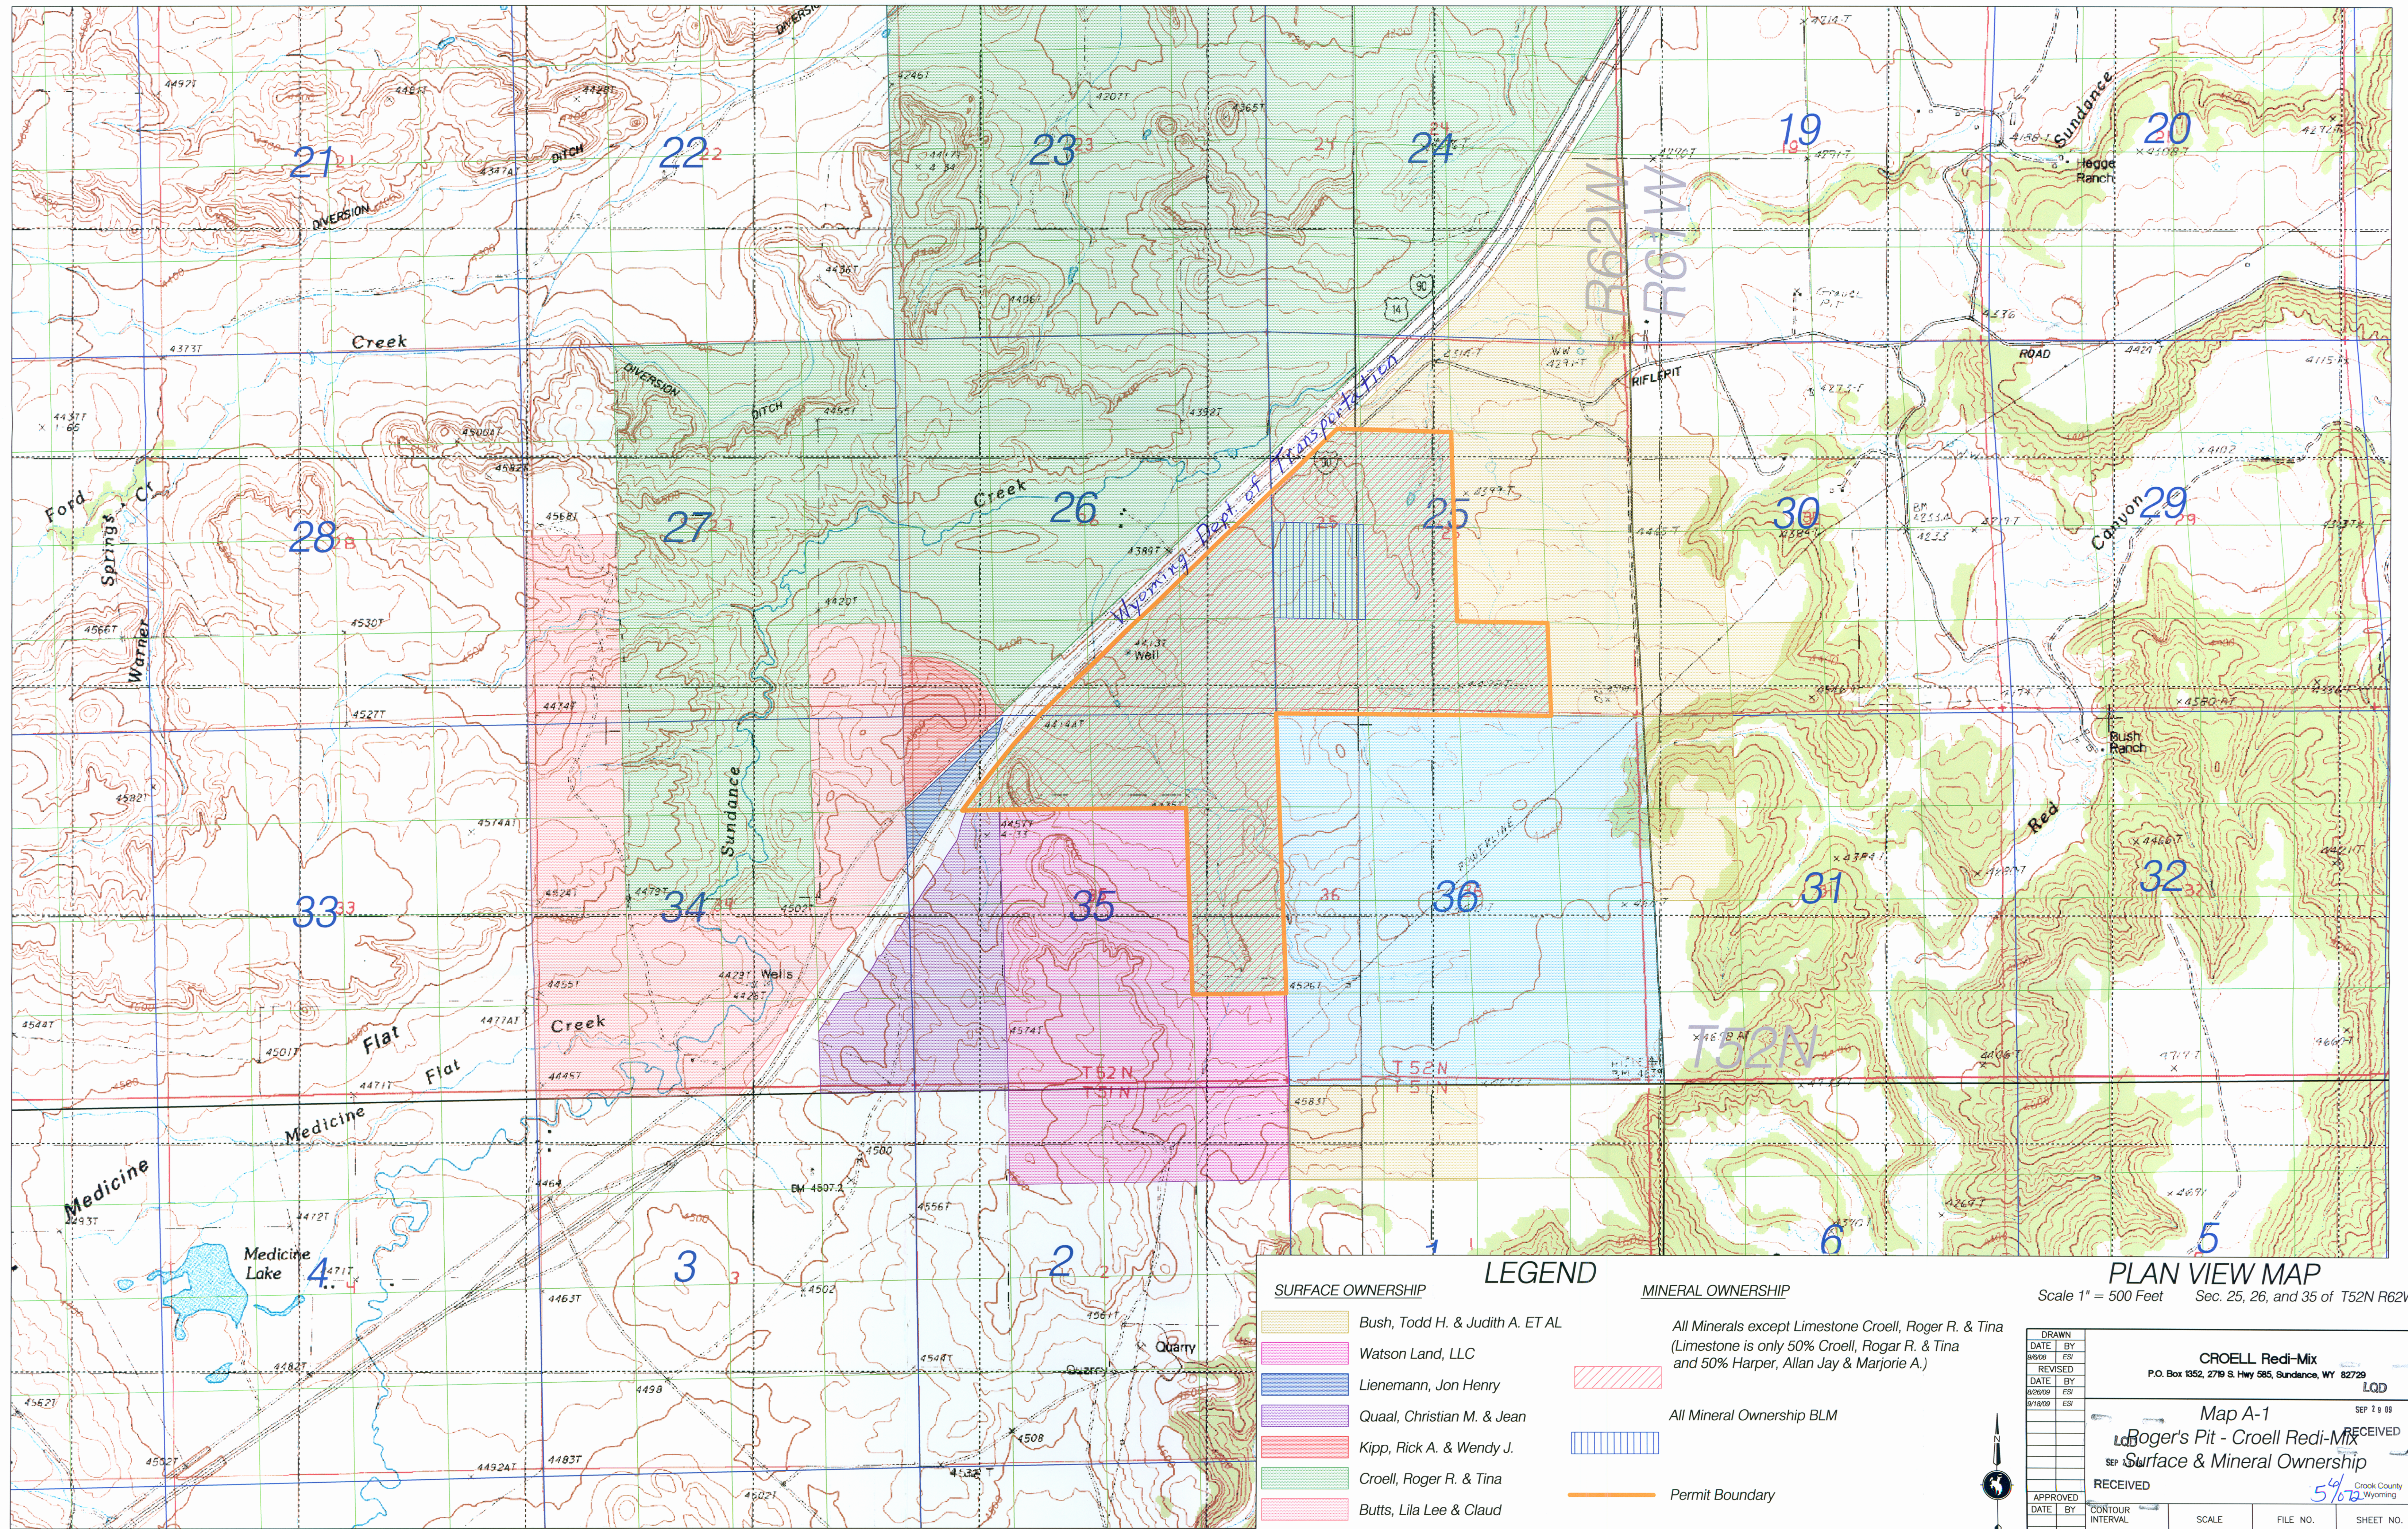

SURFACE OWNERSHIP

- Bush, Todd H. & Judith A. ET AL
- Watson Land, LLC
- Lienemann, Jon Henry
- Quaal, Christian M. & Jean
- Kipp, Rick A. & Wendy J.
- Croell, Roger R. & Tina
- Butts, Lila Lee & Claud
- State of Wyoming

LEGEND

- Permit Boundary

MINERAL OWNERSHIP

- All Minerals except Limestone Croell, Roger R. & Tina (Limestone is only 50% Croell, Rogar R. & Tina and 50% Harper, Allan Jay & Marjorie A.)
- All Mineral Ownership BLM

PLAN VIEW MAP

Scale 1" = 500 Feet Sec. 25, 26, and 35 of T52N R62W

DRAWN	DATE	BY	REVISION	DATE	BY
ESI	9/6/08	ESI	ESI	9/26/09	ESI
ESI	9/16/09	ESI			

CROELL Redi-Mix

P.O. Box 1352, 2719 S. Hwy 585, Sundance, WY 82729

Map A-1

Roger's Pit - Croell Redi-Mix

Surface & Mineral Ownership

RECEIVED

SEP 29 2009

5% Croell County Wyoming

APPROVED	DATE	BY	CONTOUR INTERVAL	SCALE	FILE NO.	SHEET NO.
			N/A	1"=1000'		1 of 1

A-1 Surf/Min Owner.dwg