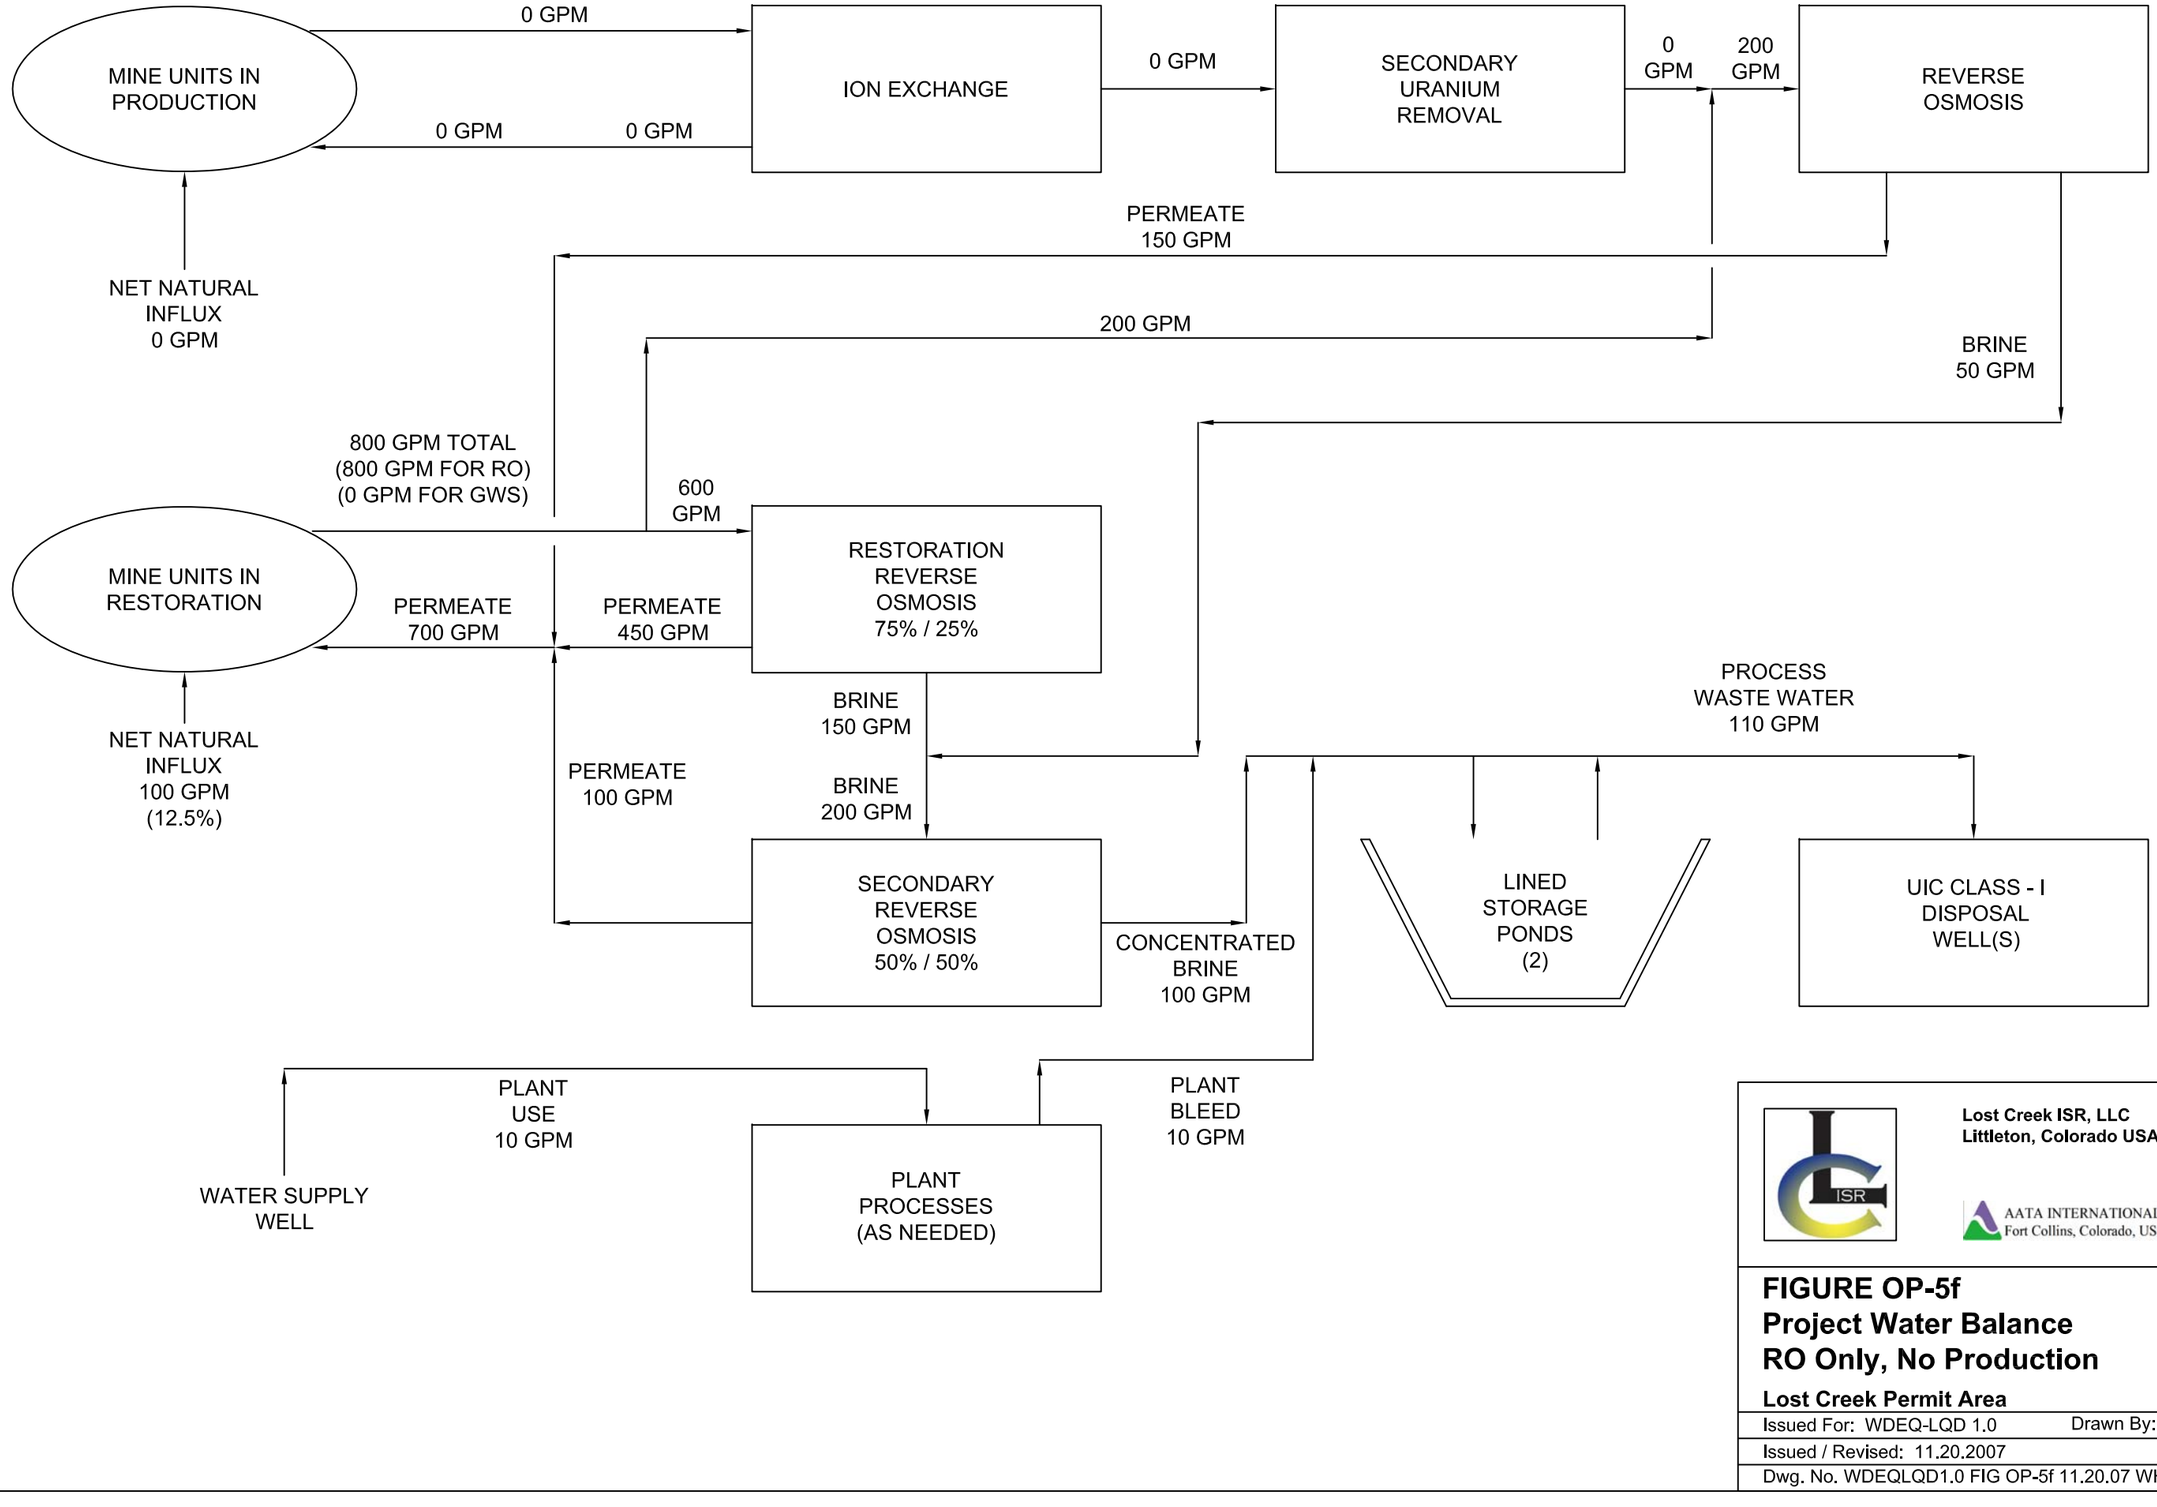

Lost Creek ISR, LLC
Littleton, Colorado USA

AATA INTERNATIONAL, INC.
Fort Collins, Colorado, USA

FIGURE OP-5f
Project Water Balance
RO Only, No Production

Lost Creek Permit Area

Issued For: WDEQ-LQD 1.0	Drawn By: WH
Issued / Revised: 11.20.2007	
Dwg. No. WDEQLQD1.0 FIG OP-5f 11.20.07 WH	