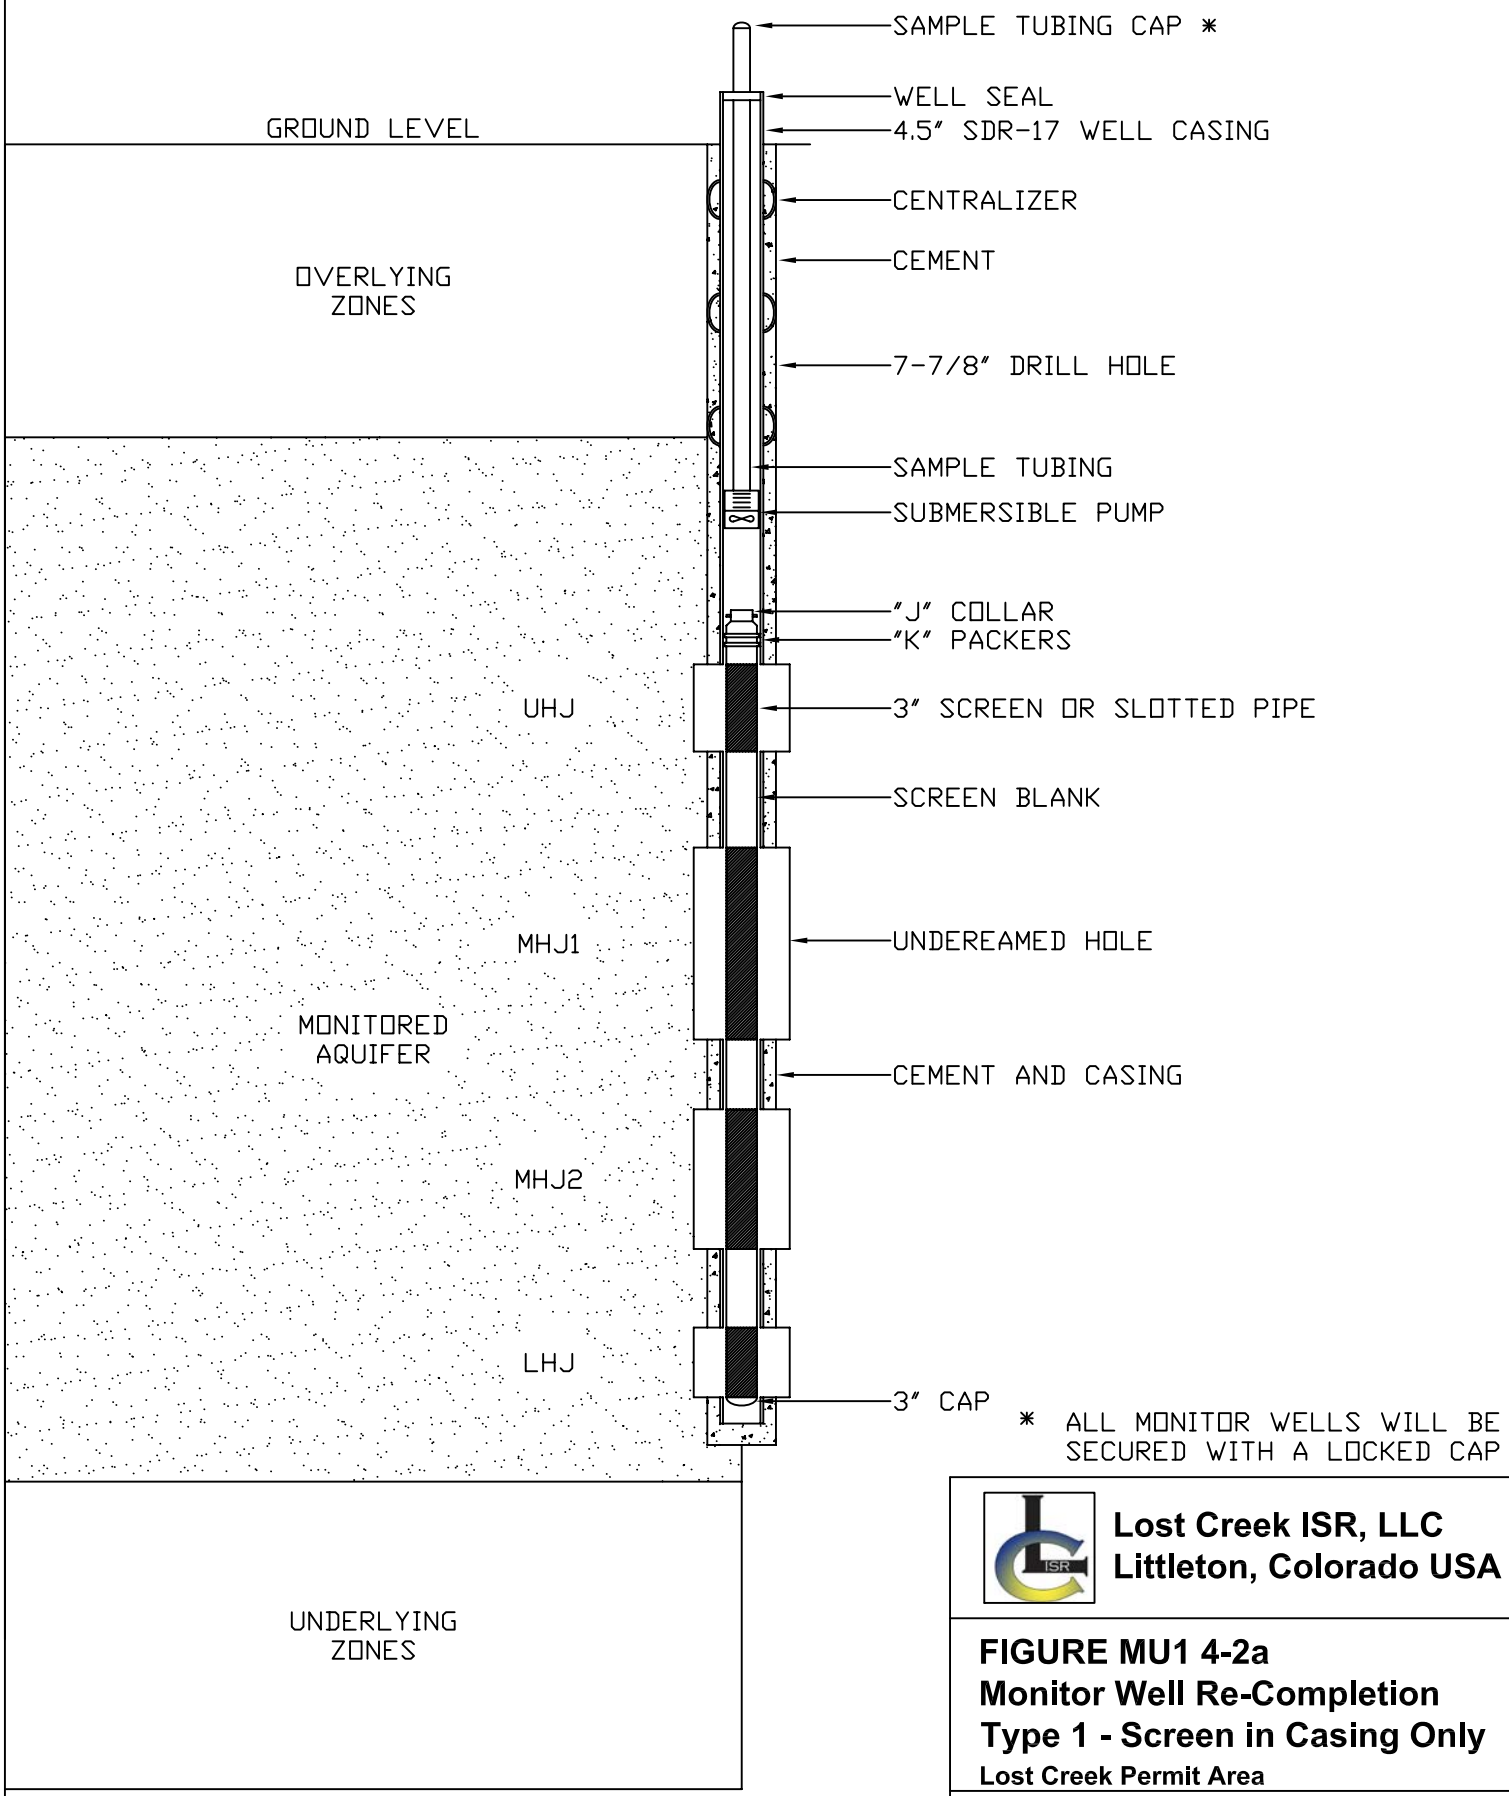

Lost Creek ISR, LLC
Littleton, Colorado USA

FIGURE MU1 4-2a
Monitor Well Re-Completion
Type 1 - Screen in Casing Only
Lost Creek Permit Area

Issued For: WDEQ-LQD MU1 Drawn By: SMH
Issued / Revised: 11.23.2010
Dwg # WDEQ-LQD MU1 FIG MU1 4-2a 11.23.10 SMH