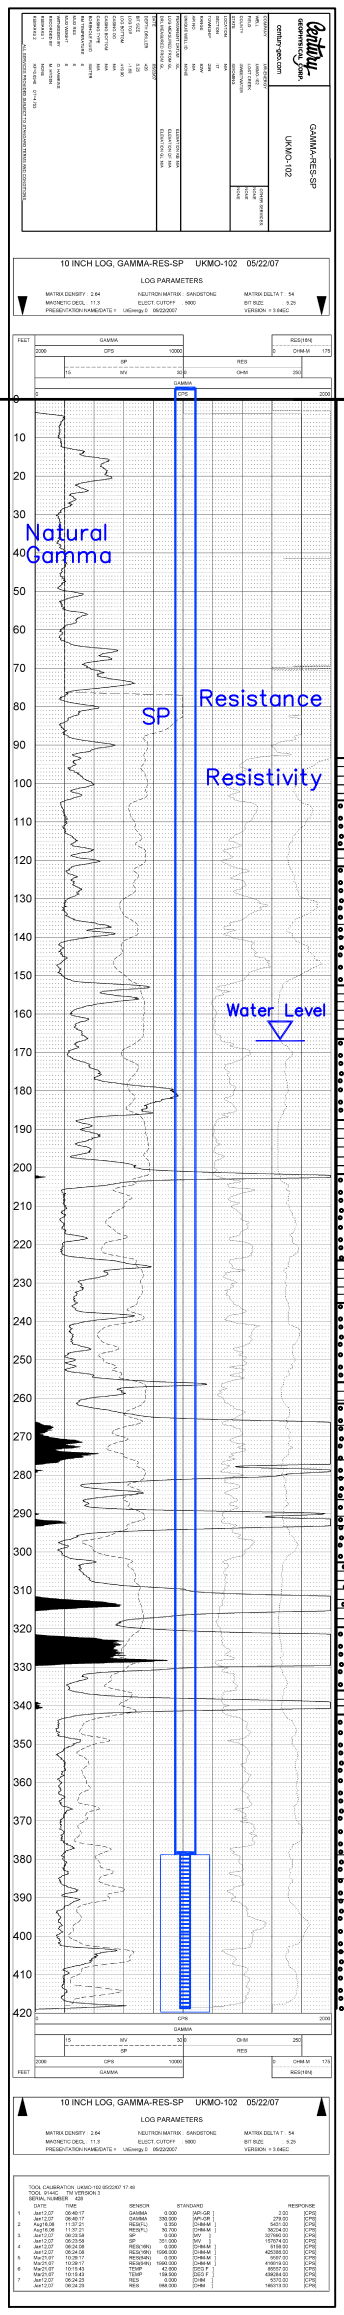

Vertical Scale: 1"=50'

UKMO-102

Lost Creek ISR, LLC

WELL COMPLETION REPORT

WELL # UKMO-102 SEO # 179910 Date Drilled: 5-22-07

Location: E 744,205 / N 535,134 (NAD 27)

Ground Elev: 6940.24' Measure Point Elev: 6940.79'

TD: 420' Hole Dia.: 7-7/8"

CASED to: 379' Casing: PVC SDR17 ID: 4.5" OD: 5"

GROUT: Portland Cement – Type I/II
Pumped thru casing, displaced to surface with water

COMPLETION Aquifer: HJ Sand

Static Water Level: Depth 167' Elev: 6774' (avg.)

UNDERREAM: Blade Dia: 10.5"

Intervals: from 377' to 408' /length 31'

from ____ to ____ /length ____

SCREEN LINER ASSEMBLY

Description	Depth From – To		Elev. / From – To		Length
K-packer		379'		6562'	
Screen	379'	419'	6562'	6522'	40'

SCREEN SPECIFICATIONS:

Slot: 0.030" Composition 3" PVC

FILTER PACKING:

Volume: ____(bags)(ft^3) Sand Specs. ____

Method: N/A

WELL STIMULATION: Method Airlift

Yield: (Good) / Moderate / Poor